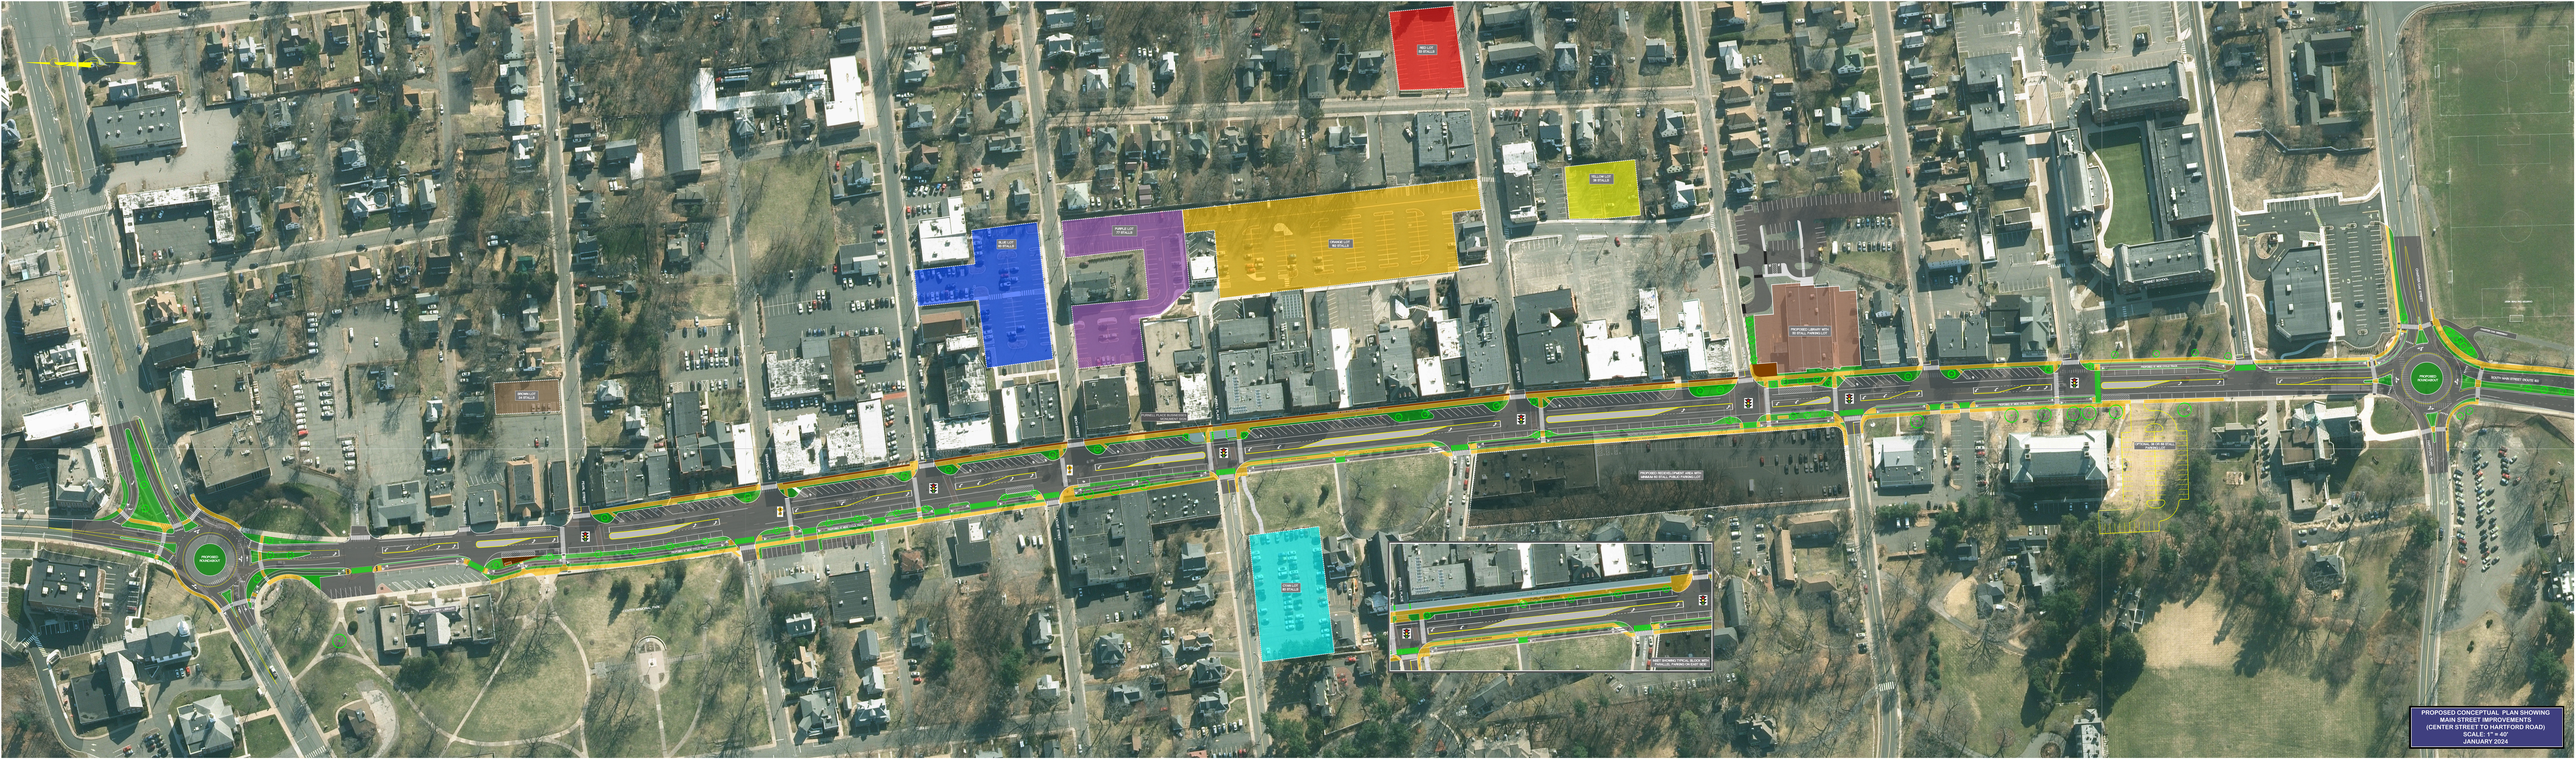

PROPOSED CONCEPTUAL PLAN SHOWING
MAIN STREET IMPROVEMENTS
(CENTER STREET TO HARTFORD ROAD)
SCALE: 1" = 40'
JANUARY 2024